FLOOR PLAN

SCALE: 1/8"=1'-0"

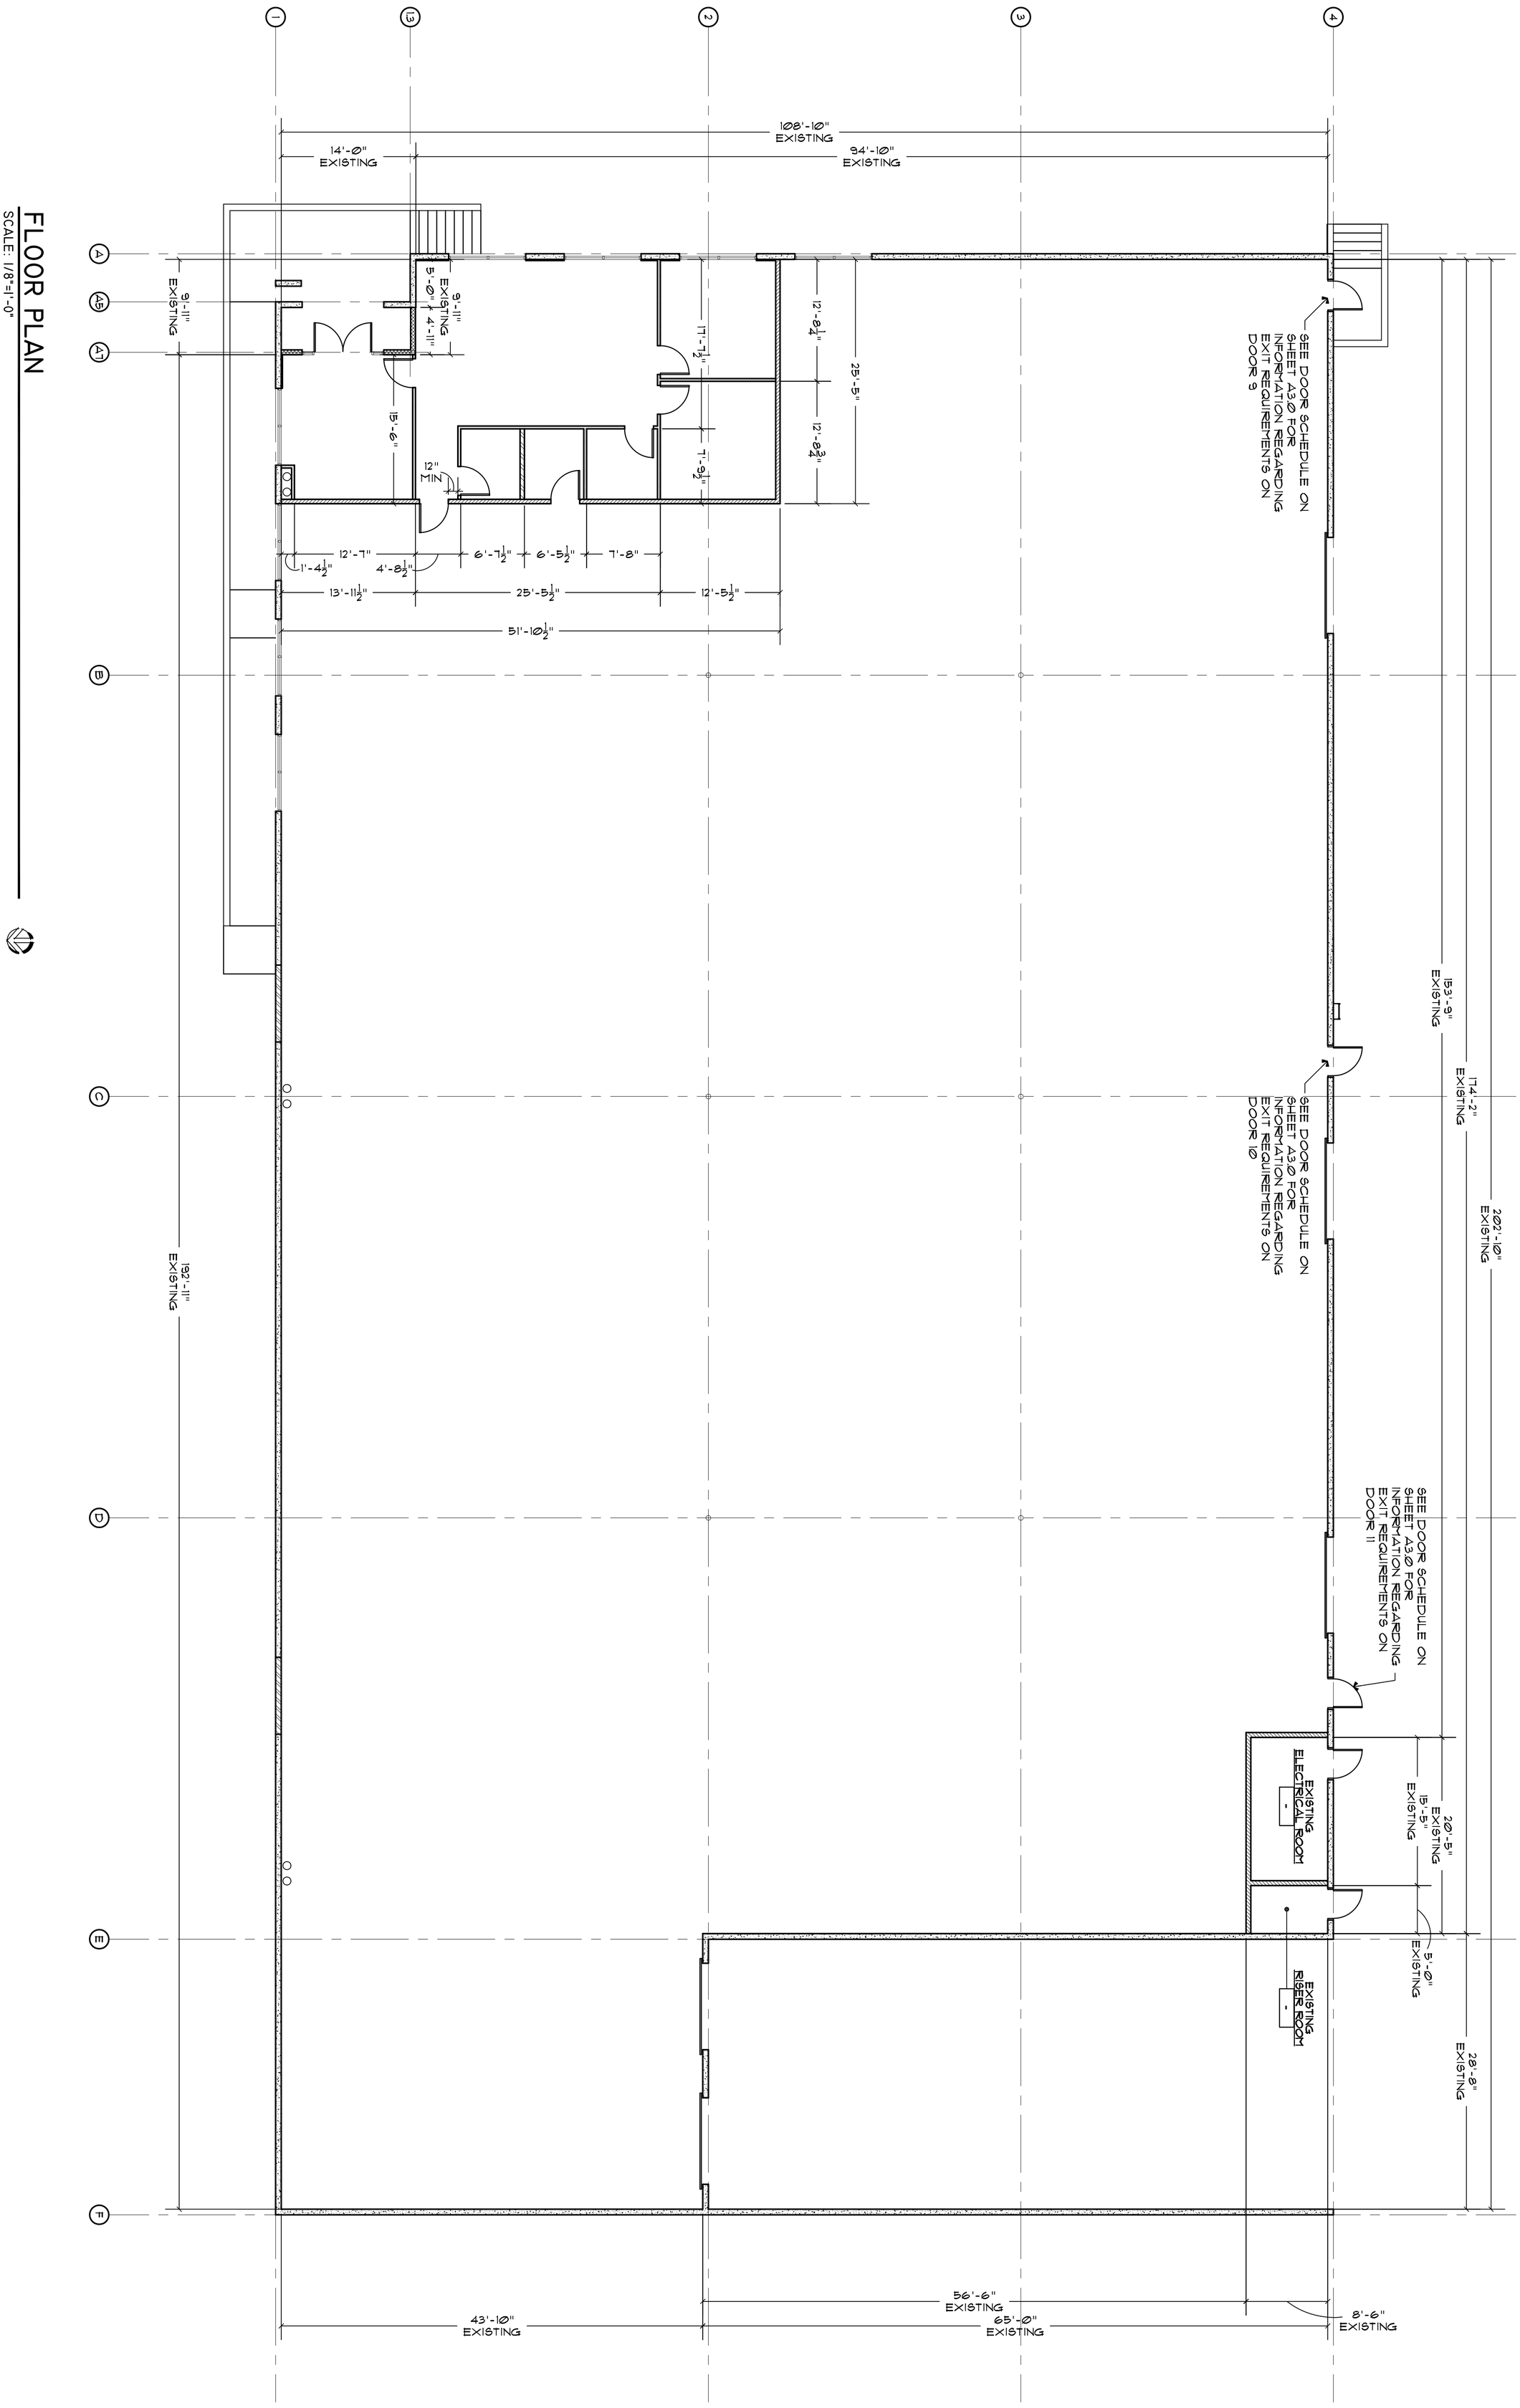

PROJECT No.:	290-POST
DATE	11-14-10
DRAWN BY:	JMS/ES
CHECKED BY:	SR

NO.:	DATE:	DESCRIPTION
1		

DRAWING No.: **A2.10**

PROJECT NAME:

DIMENSIONED PLAN

POST CENTER SPEC. TI

3245 W. POST RD. LAS VEGAS, NV

CLIENT:

DOMIREAO ROXY HOLDING LLC

LAS VEGAS, NEVADA

THE CONTRACTOR SHALL CHECK AND VERIFY ALL DIMENSIONS AND REPORT ALL ERRORS AND OMISSIONS TO THIS OFFICE PRIOR TO COMMENCING WORK. "THESE DRAWINGS ARE TO BE USED" ANY USE OR REPRODUCTION OF THIS DOCUMENT OR THE ATTACHED DRAWINGS OR THE USE OF THE DESIGN APPROACH, IDEAS OR CONCEPTS DESCRIBED IN THIS DOCUMENT AND/OR DRAWINGS WITHOUT THE EXPRESS AND/OR IN PART BY ANY MEANS WHATSOEVER IS STRICTLY PROHIBITED EXCEPT BY SELECTION OF SUZANA RUTAR, ARCHITECT AS THE ARCHITECT OF RECORD FOR THIS PROJECT AND WITH THE SPECIFIC WRITTEN CONSENT OF SUZANA RUTAR, ARCHITECT.

© COPYRIGHT 2009
SUZANA RUTAR, ARCHITECT LTD., A PROFESSIONAL CORPORATION

EACH CONTRACTOR IN SUBMITTING A BID FOR A CONSTRUCTION OF THIS PROJECT WARRANTS AND REPRESENTS THAT HE HAS READ AND UNDERSTANDS THE BUILDING CONSTRUCTION DOCUMENT DRAWINGS AND/OR SPECIFICATIONS FOR THE PROJECT AS ISSUED BY THE ARCHITECT AND CAN FURNISH ALL ITEMS SHOWN AND/OR CONTAINED IN THE BID SUBMITTED BY THE CONTRACTOR AND/OR INCLUDED IN THE COMPLETE SET OF BUILDING CONSTRUCTION DOCUMENT DRAWINGS AND/OR SPECIFICATIONS AS ISSUED BY THE ARCHITECT FOR THIS PROJECT.

SEAL

SUZANA RUTAR, Architect Ltd.,
Architectural Design & Planning
1950 E. Warm Springs Road
Las Vegas, Nevada 89119
Telephone (702) 263-6176
Fax (702) 361-2582
A Professional Corporation